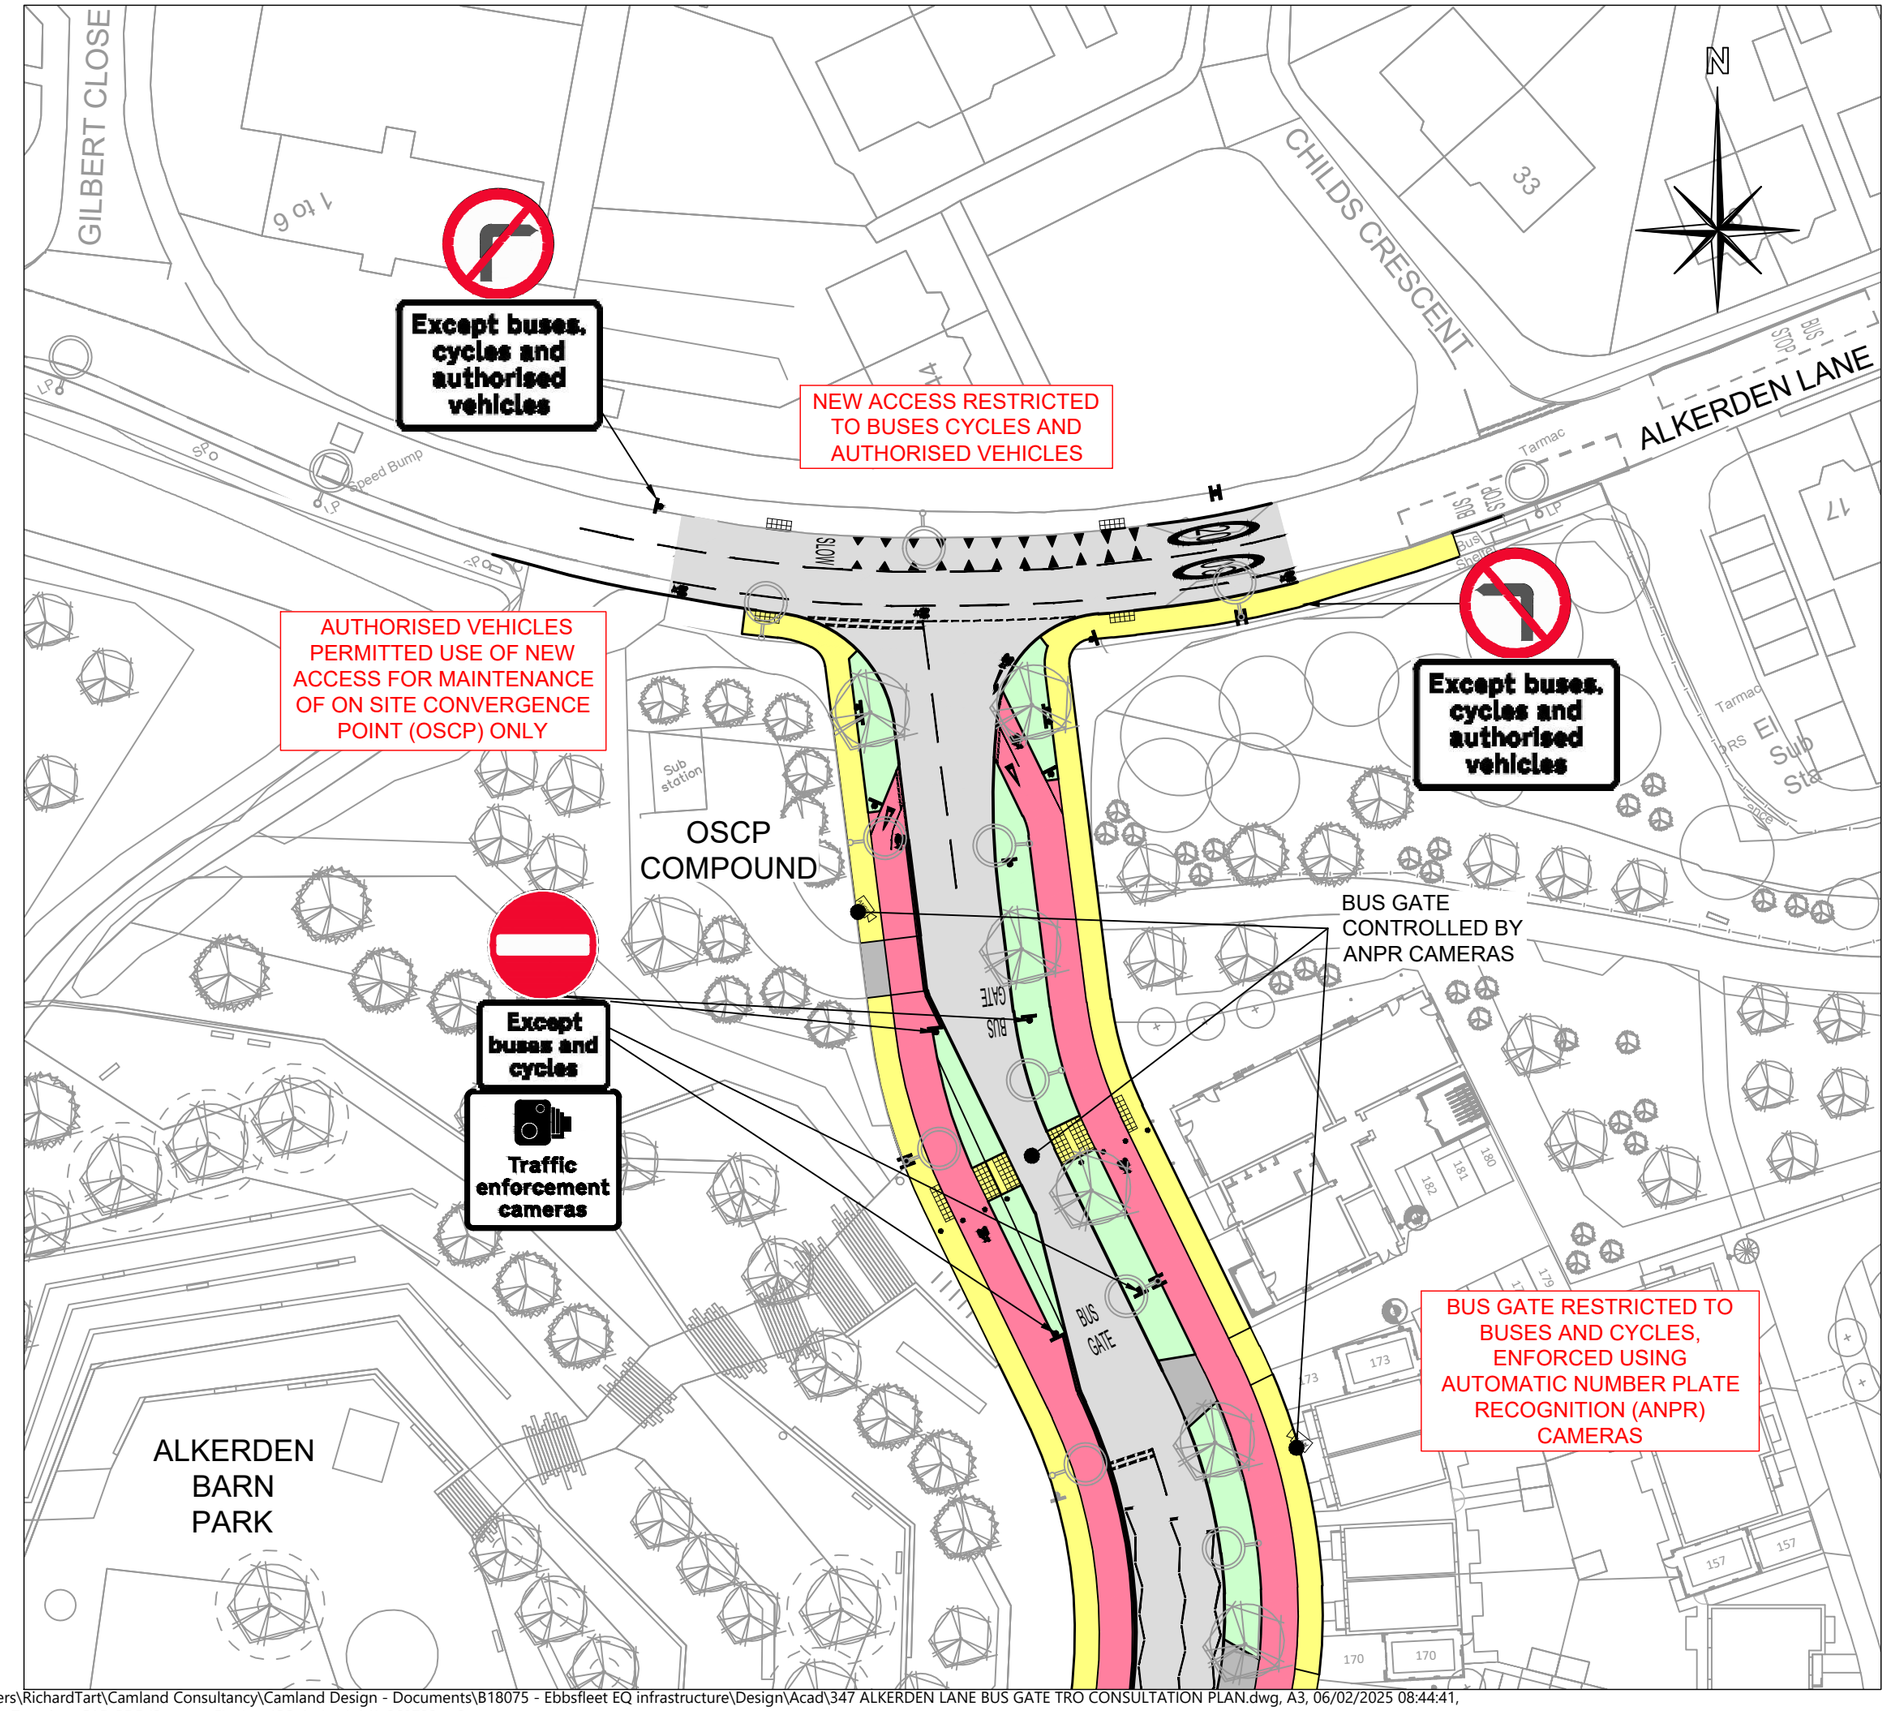


GENERAL NOTES

1.1. THIS DRAWING IS COPYRIGHT AND SHOULD NOT BE REPRODUCED IN WHOLE OR PART WITHOUT THE WRITTEN CONSENT OF CAMLAND CONSULTING LTD.
1.2 DO NOT SCALE FROM THIS DRAWING.
1.3. LOCATIONS OF ALL EXISTING SERVICES ON-SITE TO BE CONFIRMED & PROVIDED TO THE ENGINEER PRIOR TO COMMENCEMENT OF WORKS.
1.4. THIS DRAWING IS TO BE READ IN CONJUNCTION WITH ALL RELEVANT PATRICK PARSONS LTD DRAWINGS & SPECIFICATIONS.

Rev.	Amendments	Date By
P1	INITIAL ISSUE.	??.??.?? RDT

Revisions

CAMLAND CONSULTING
Land • Development • Construction

Camland Consulting Ltd.
The Observatory
Southfleet Road
Ebbsfleet
Dartford
Kent
DA10 1EE

Client
EASTERN QUARRY Ltd.

Project
WHITECLIFFE
(FORMERLY EASTERN QUARRY)
INFRASTRUCTURE

Drawing
ALKERDEN LANE LINK
TRAFFIC REGULATION ORDER
CONSULTATION PLAN

Scales 1:500 At original size A3

Drawn RDT
Date ??.??.??
Checked DCT

Status DRAFT

Drawing No. B18075/347 Rev. P1

C:\Users\RichardTart\Camland Consultancy\Camland Design - Documents\B18075 - Ebbsfleet EQ infrastructure\Design\Acad\347 ALKERDEN LANE BUS GATE TRO CONSULTATION PLAN.dwg, A3, 06/02/2025 08:44:41, RichardTart, AutoCAD PDF (Smallest File just ISO A sizes) A1L 260723.pc3